2 GRADE FLOOR PLAN

SCALE: 1/8" = 1'-0"

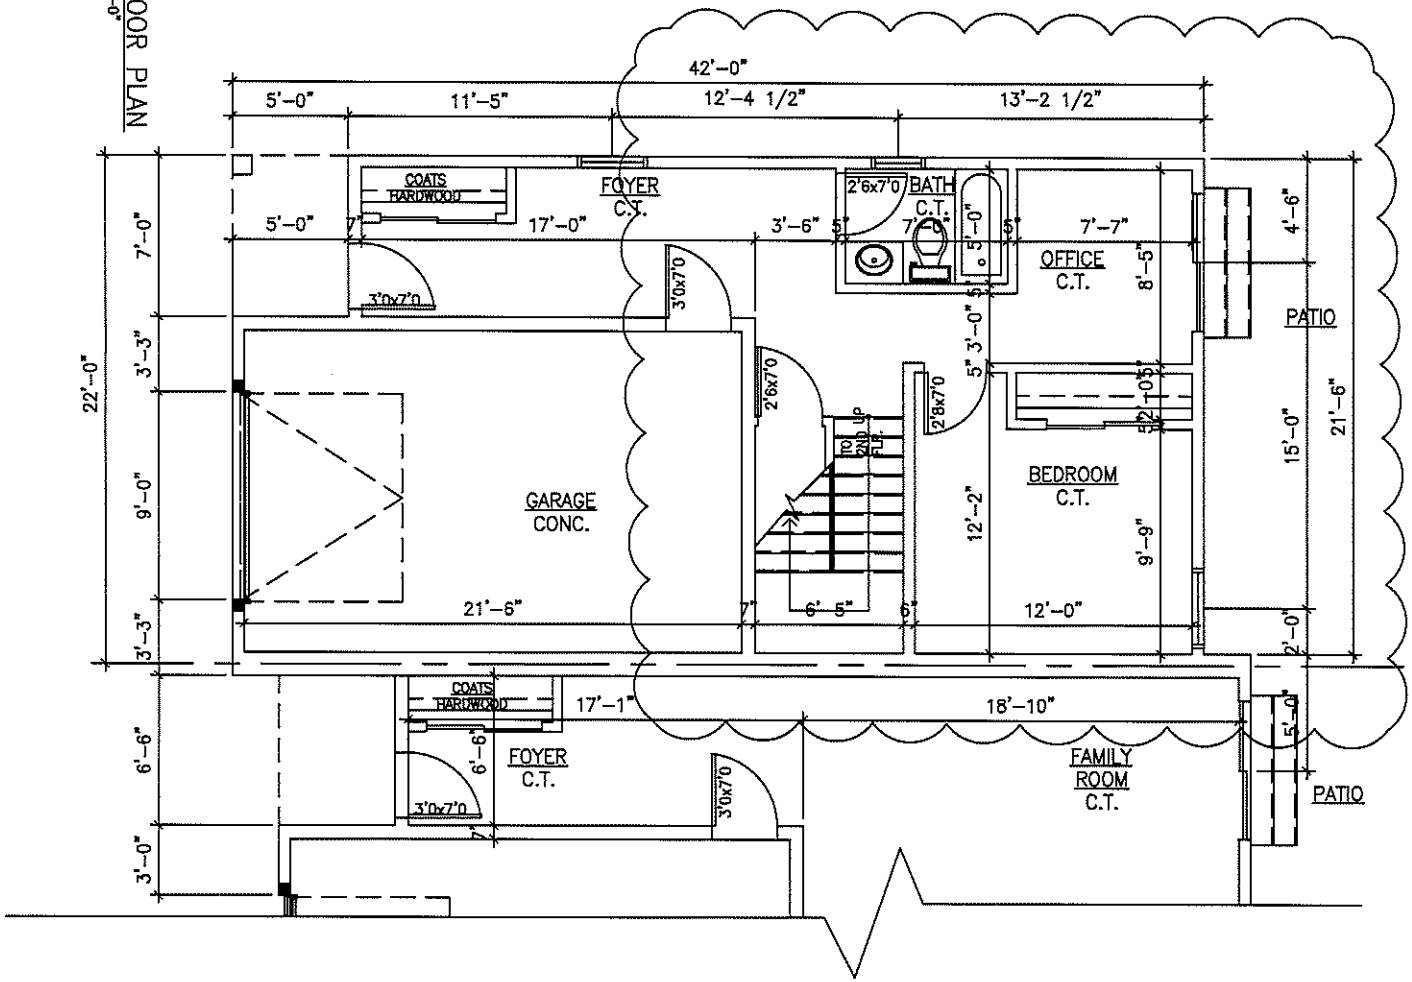

jacob solomon
architect, llc
14-25 plaza rd
suite s-3-5
fair lawn-nj-07410
tel-201-797-0294
fax-201-773-9110
jsolomon@jsallcnj.com

Jacob Solomon, AIA
Principal
NJ RA 21AI01255200
NY Lic. No. 039906-1
www.jsallcnj.com

Jacob Solomon, RA, AIA
NJ Registered Architect
21AI01255200

PROPOSED
5 RESIDENTIAL TOWNHOUSES
PARK AND IVY PROPERTIES, LLC
54 PARK AVENUE

BLOCK 1709 LOT 7
ALLENDALE, NJ

Date:	6/16/2021
Drawn By:	JS
Checked By:	JS
Job No:	16-340
Drawing:	3-BEDROOM UNIT
SHEET	1 OF 1